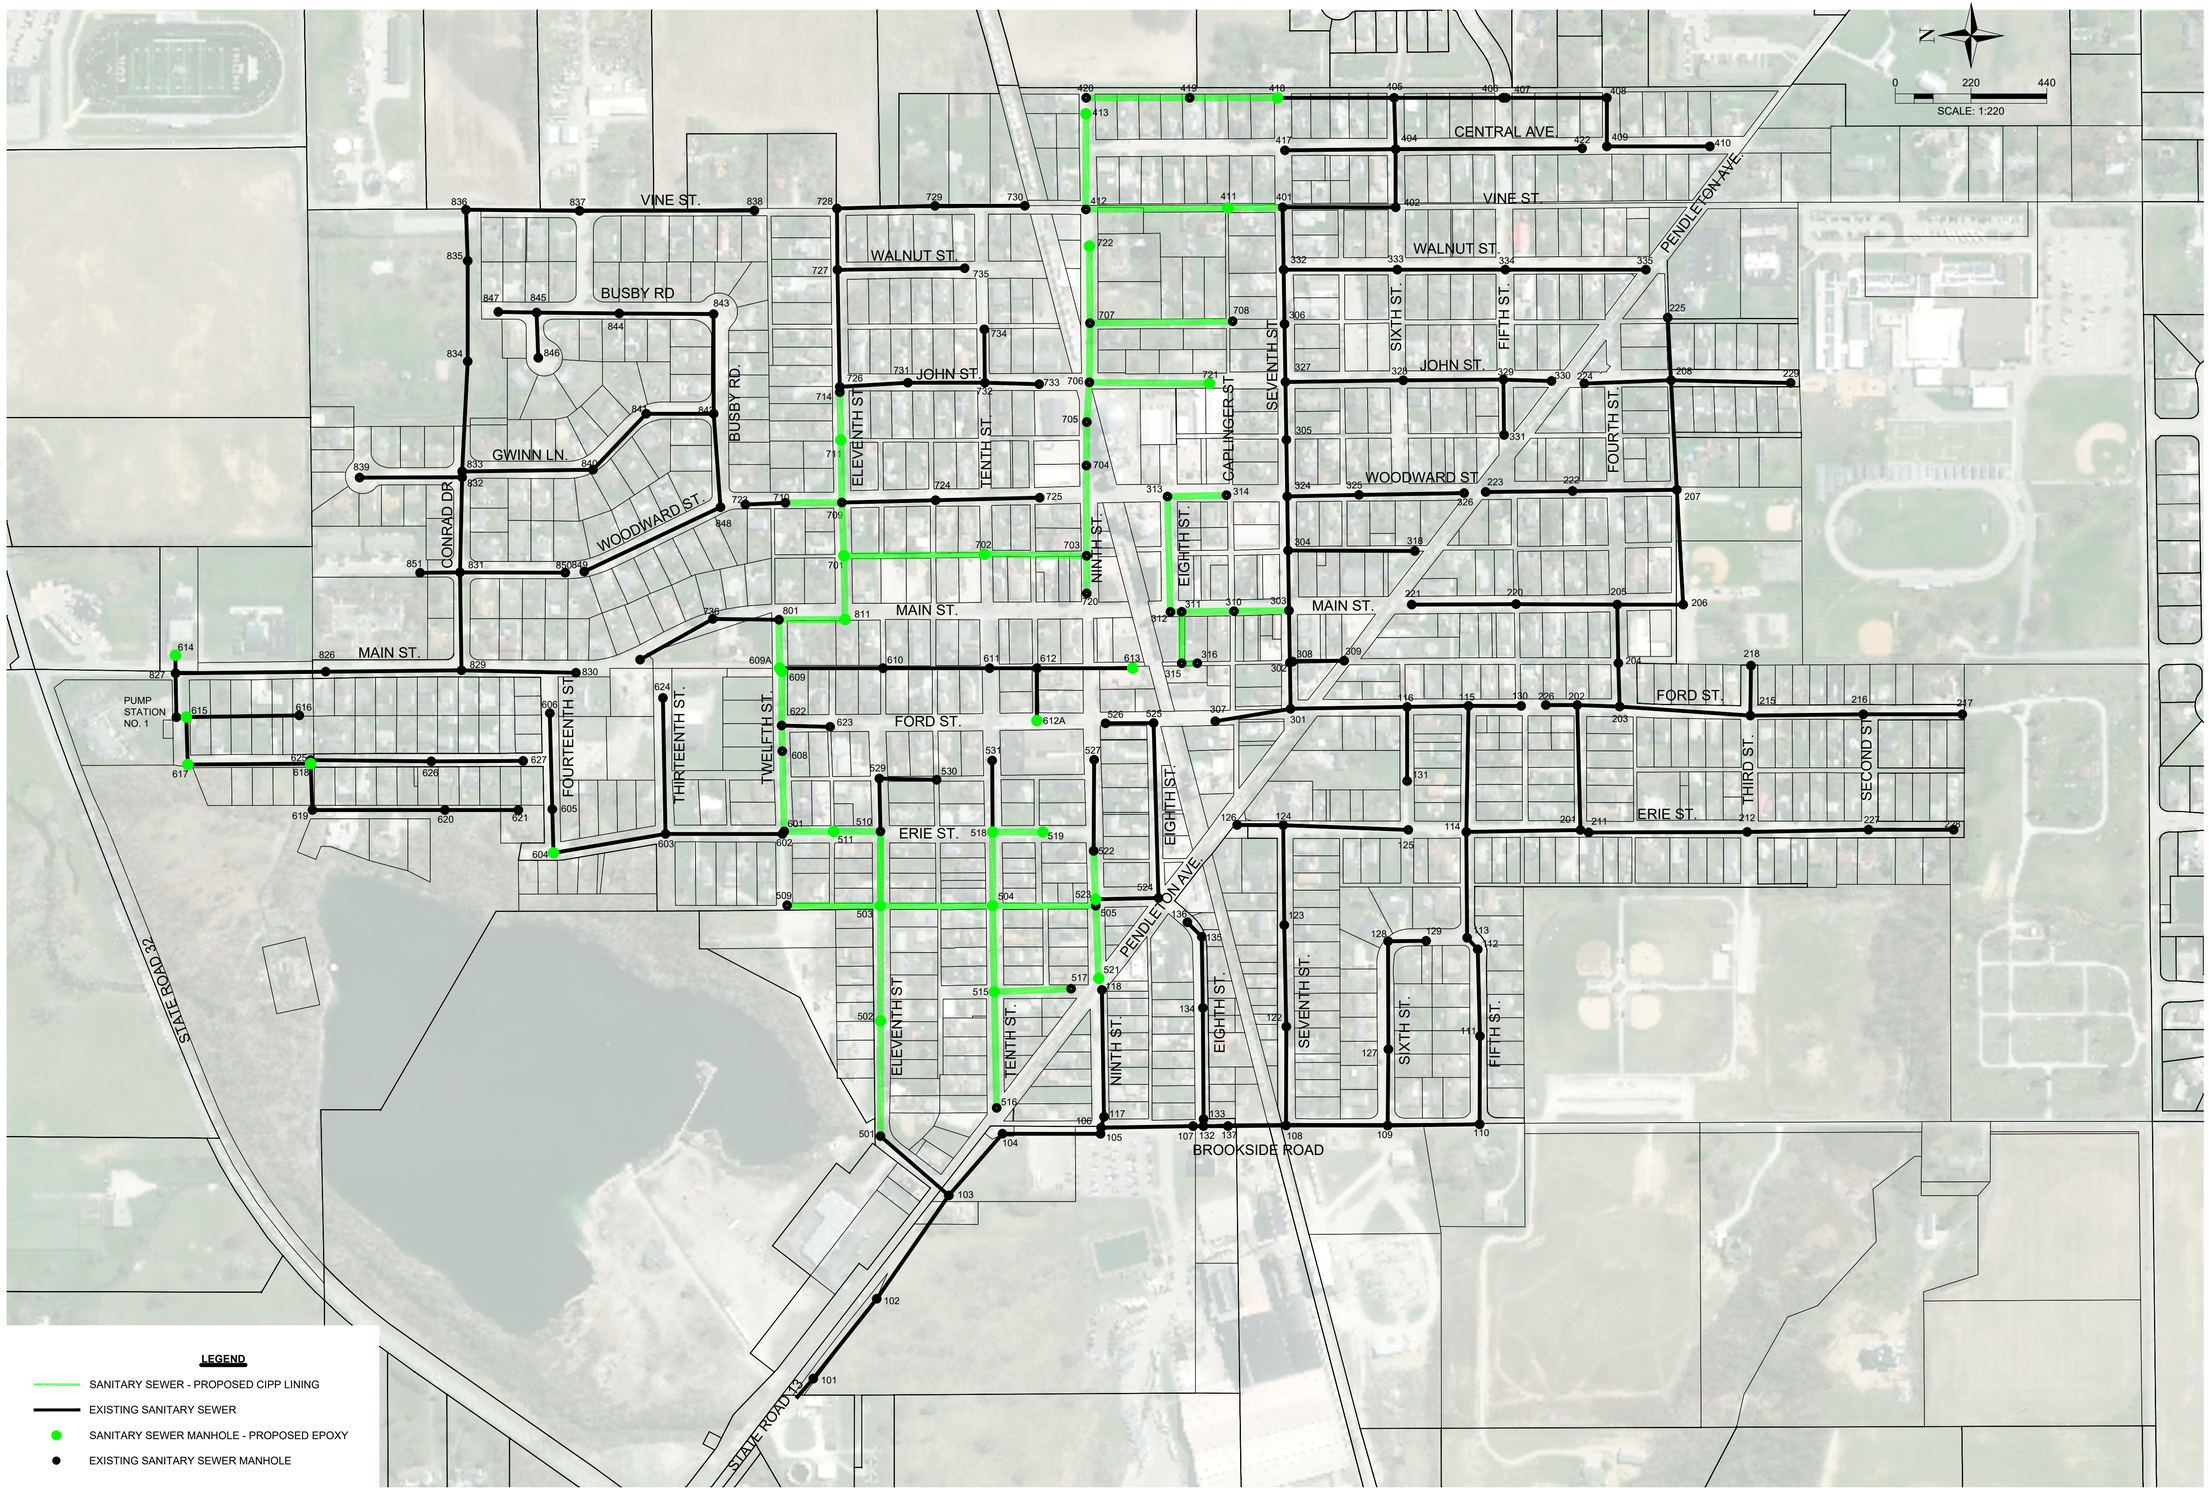

LEGEND

- SANITARY SEWER - PROPOSED CIPP LINING
- EXISTING SANITARY SEWER
- SANITARY SEWER MANHOLE - PROPOSED EPOXY
- EXISTING SANITARY SEWER MANHOLE

SEAL

NO.	REVISIONS	DATE

7602 WOODLAND DRIVE
SUITE 210
INDIANAPOLIS, IN 46278

CDS ENGINEERS

THE TOWN OF LAPEL
LAPEL SANITARY SEWER REHABILITATION

WORK LIMIT EXHIBIT

PROJECT NUMBER	005-2025-02
DRAFTER	BEM
CHECKER	XXX
APPROVER	XXX
SCALE	####
DATE	1/28/2026
ISSUE STATUS	XX%
SHEET NUMBER	3